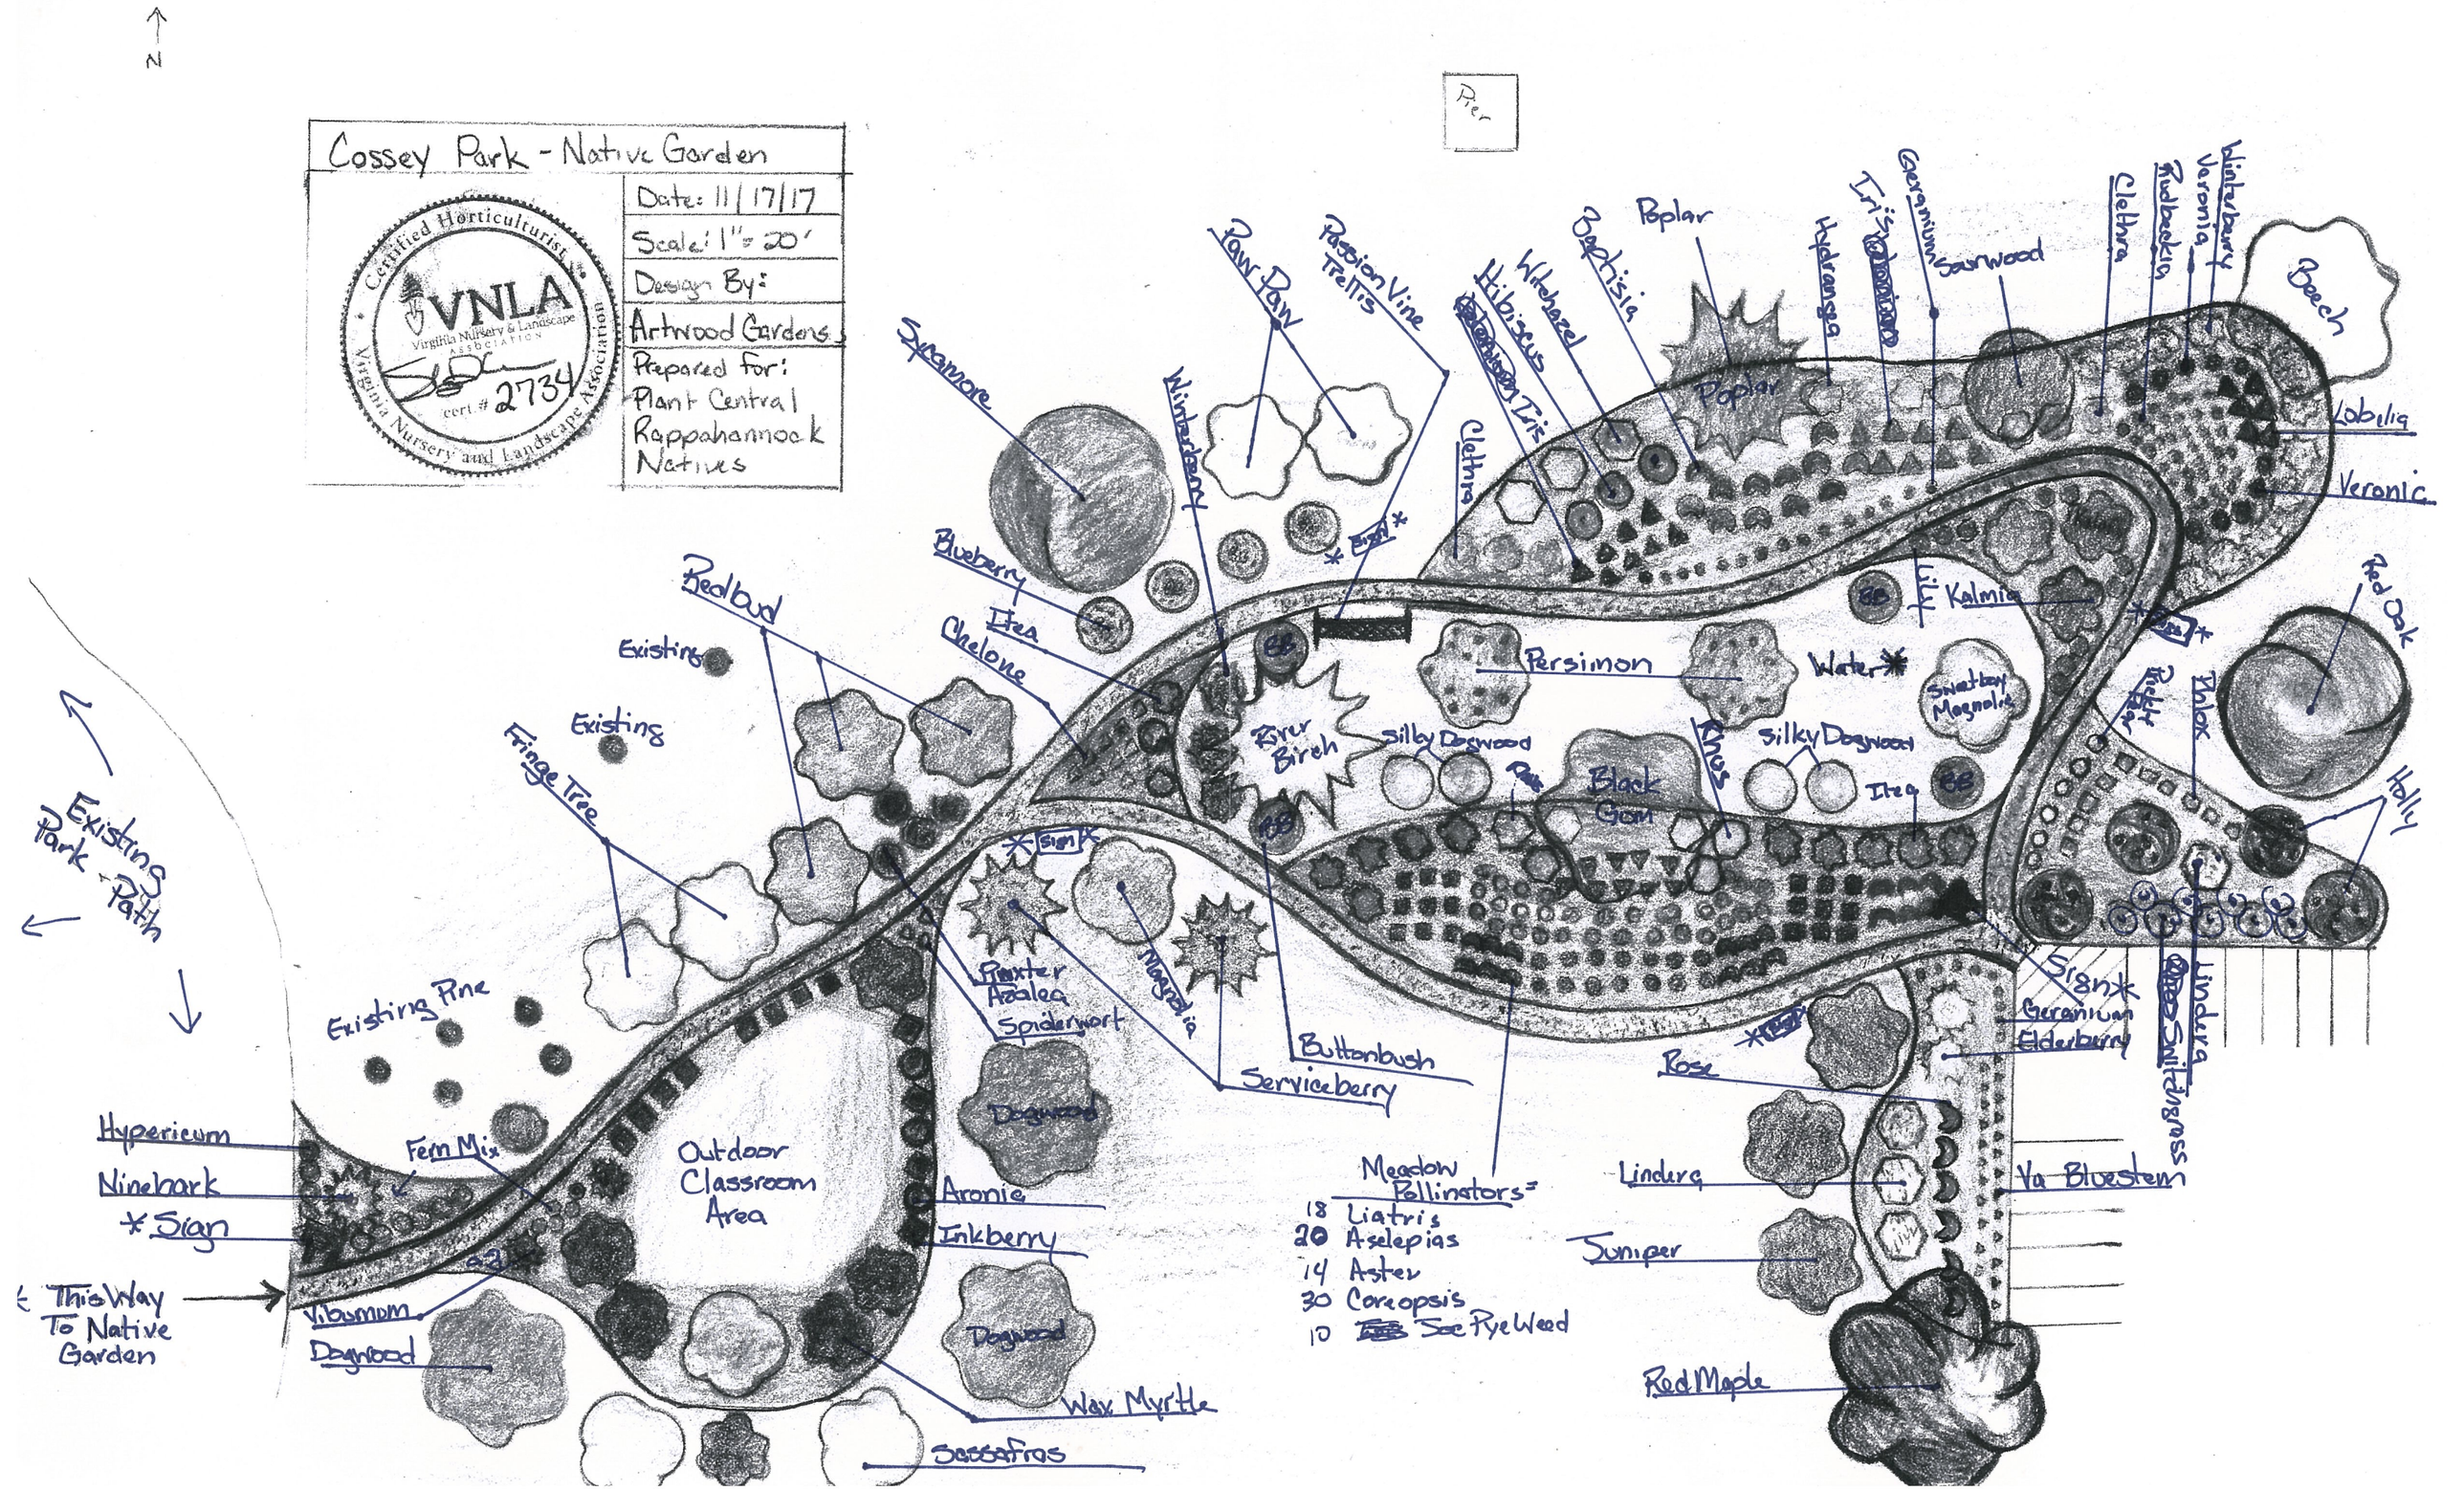

N
Cossey Park - Native Garden
Date: 11/17/17
Scale: 1" = 20'
Design By:
Artwood Gardens
Prepared for:
Plant Central
Rappahannock
Natives
Certified Horticulturist
VNLA
Virginia Nursery & Landscape Association
cert. # 2734
Virginia Nursery and Landscape Association
Pier
Sycamore
Raw Paw
Passion Vine
Trellis
Hibiscus
Witchazel
Baptisia
Poplar
Hydrangea
Iris
Geranium
Sourwood
Clethra
Rudbeckia
Veronia
Winterberry
Beech
Lobelia
Veronic
Poplar
Winterberry
Clethra
Blueberry
Itea
Chelone
Redbud
Existing
Existing
Fringe Tree
Existing Park Path
Existing Pine
Persimon
Water
Sweetbay Magnolia
Lily
Kalmia
Red Oak
Phlox
Holly
River Birch
Silky Dogwood
Black Gum
Rhus
Silky Dogwood
Itea
Sign
Pinxter Azalea
Spiderwort
Magnolia
Buttonbush
Serviceberry
Sign
Geranium
Elderberry
Lindera
Switchgrass
Rose
Hypericum
Ninebark
Sign
Fern Mix
Outdoor Classroom Area
Dogwood
Aronia
Inkberry
Meadow Pollinators=
18 Liatris
20 Aselepias
14 Aster
30 Coreopsis
10 Soc Pye Weed
Lindera
Va Bluestem
Juniper
This Way To Native Garden
Viburnum
Dogwood
Dogwood
Wax Myrtle
Sassafras
Red Maple